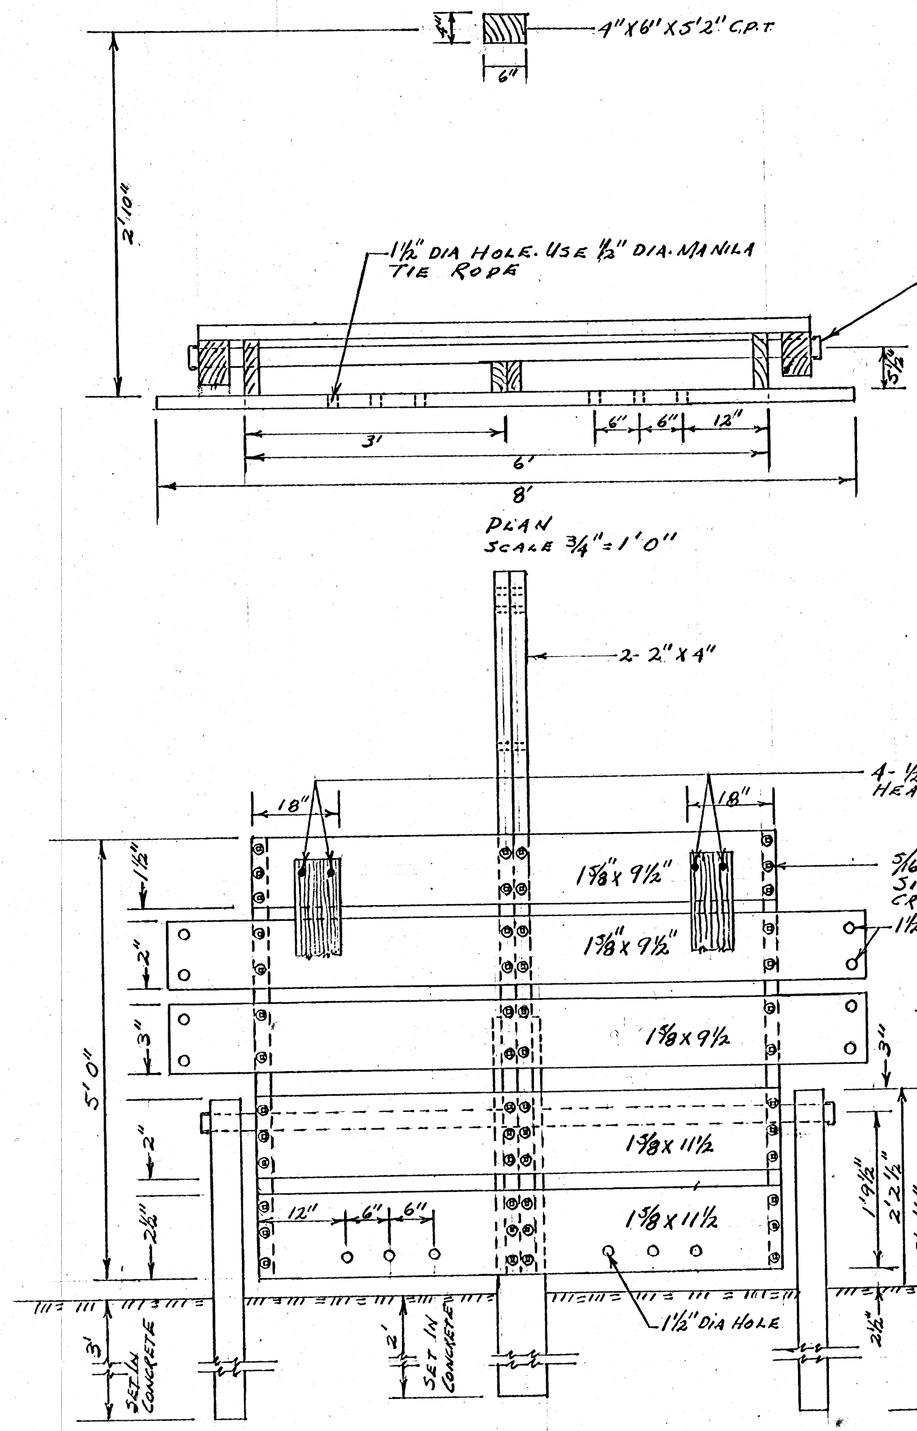

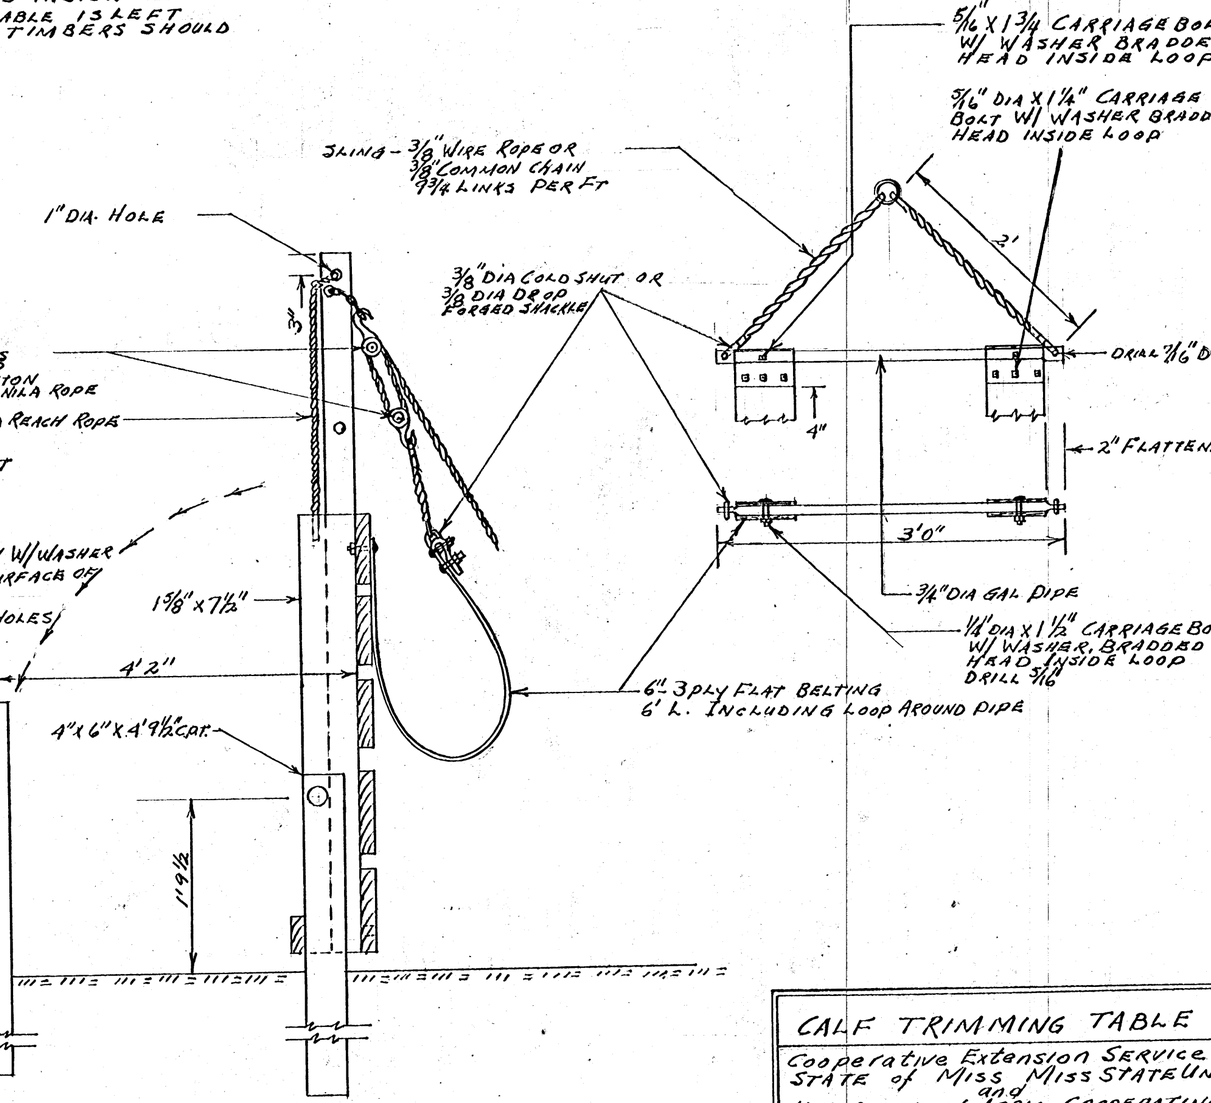

* ORIGINAL PLAN DESIGNED BY MR R. P. BARKEMEYER WEST POINT, MISS

CALF TRIMMING TABLE		
Cooperative Extension Service STATE of MISS MISS STATE UN and US DEPT of AGRIC COOPERATING		
Courtesy: West Point Livestock Sho		
Drawn and Modified by: Lee Miller Extension Agricultural Engineer		
JUNE 1964	No. 5962-A	SHEET 1

21?